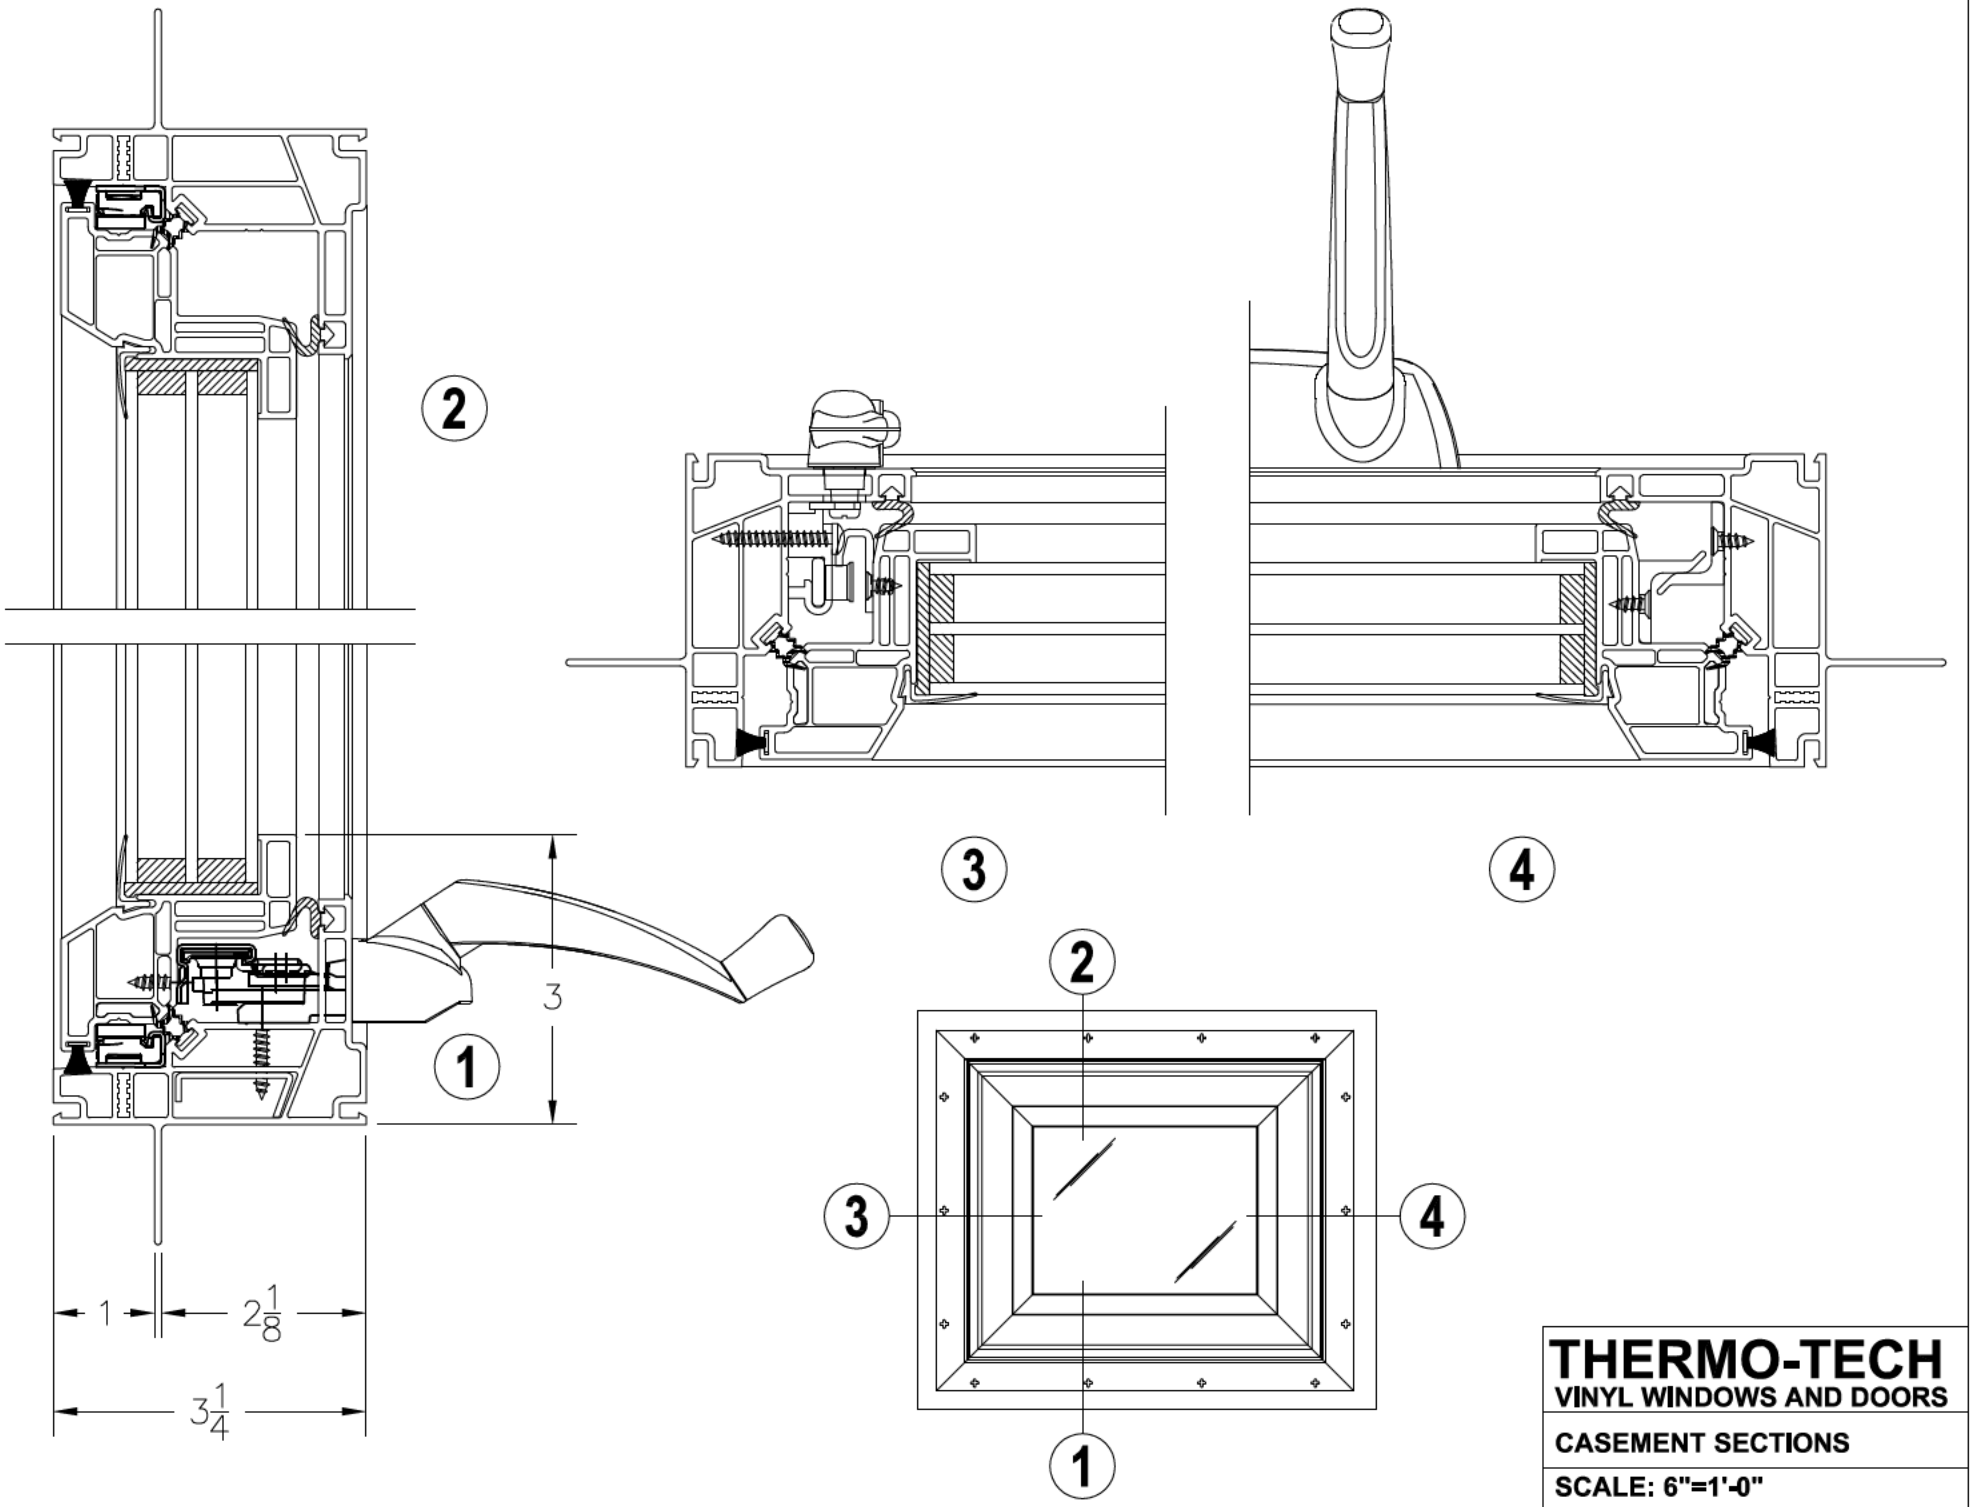

THERMO-TECH

VINYL WINDOWS AND DOORS

CASEMENT SECTIONS

SCALE: 6"=1'-0"